SAMPLE SITE PLAN

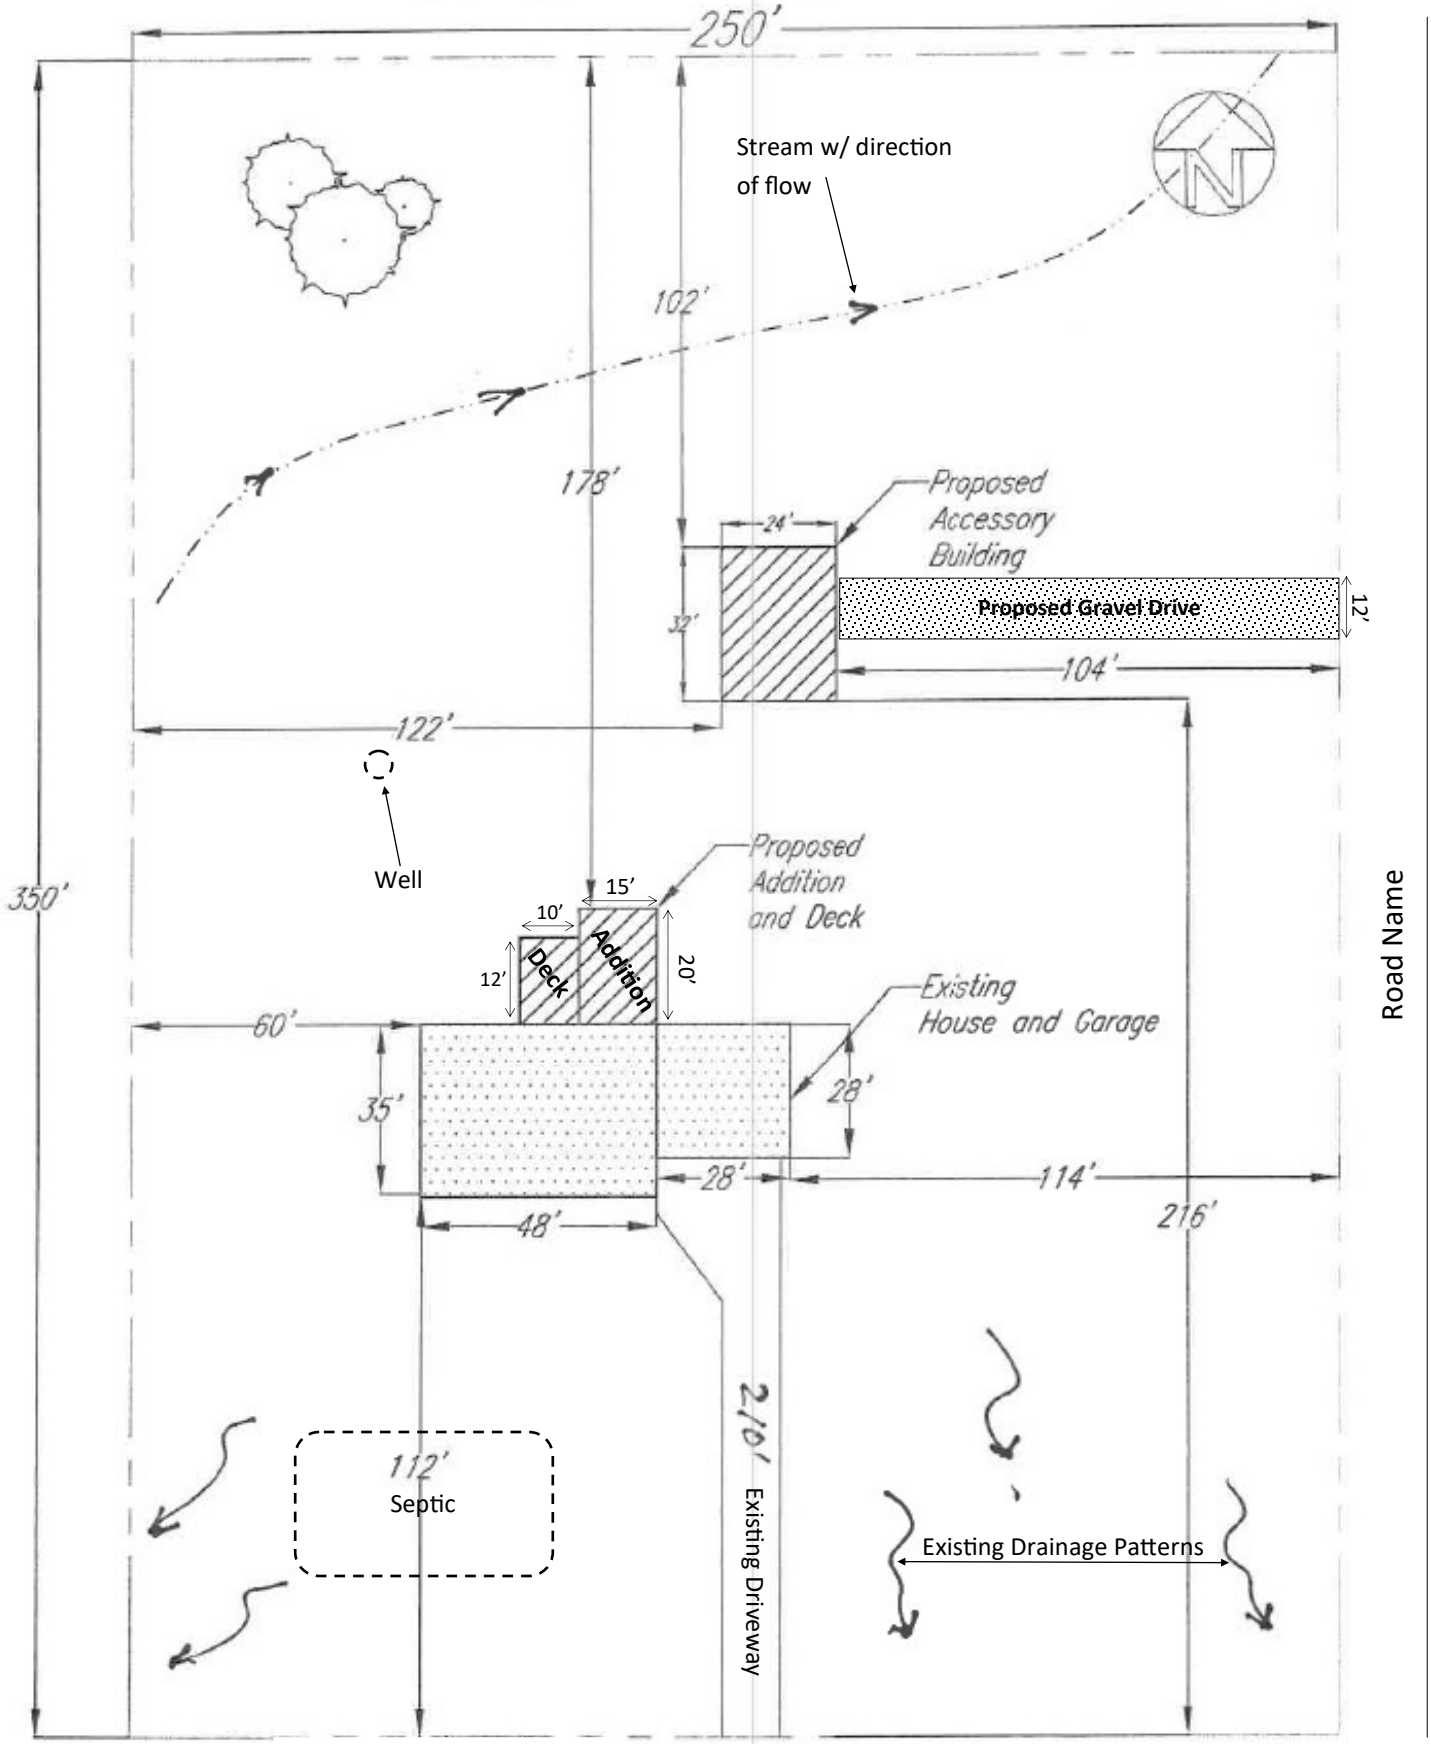

Scale: 1"=40'